PLOT: Q:\A-FILES\A-1900\A1997_C3D Drawings\Presentation Dwgs\A1997 Presentation.dwg, 12/22/2022 11:56:36 AM, MIKE MORGAN, DWG TO PDF.PC3, ANSI D (22.00 X 34.00 INCHES), SCALE: 1:1

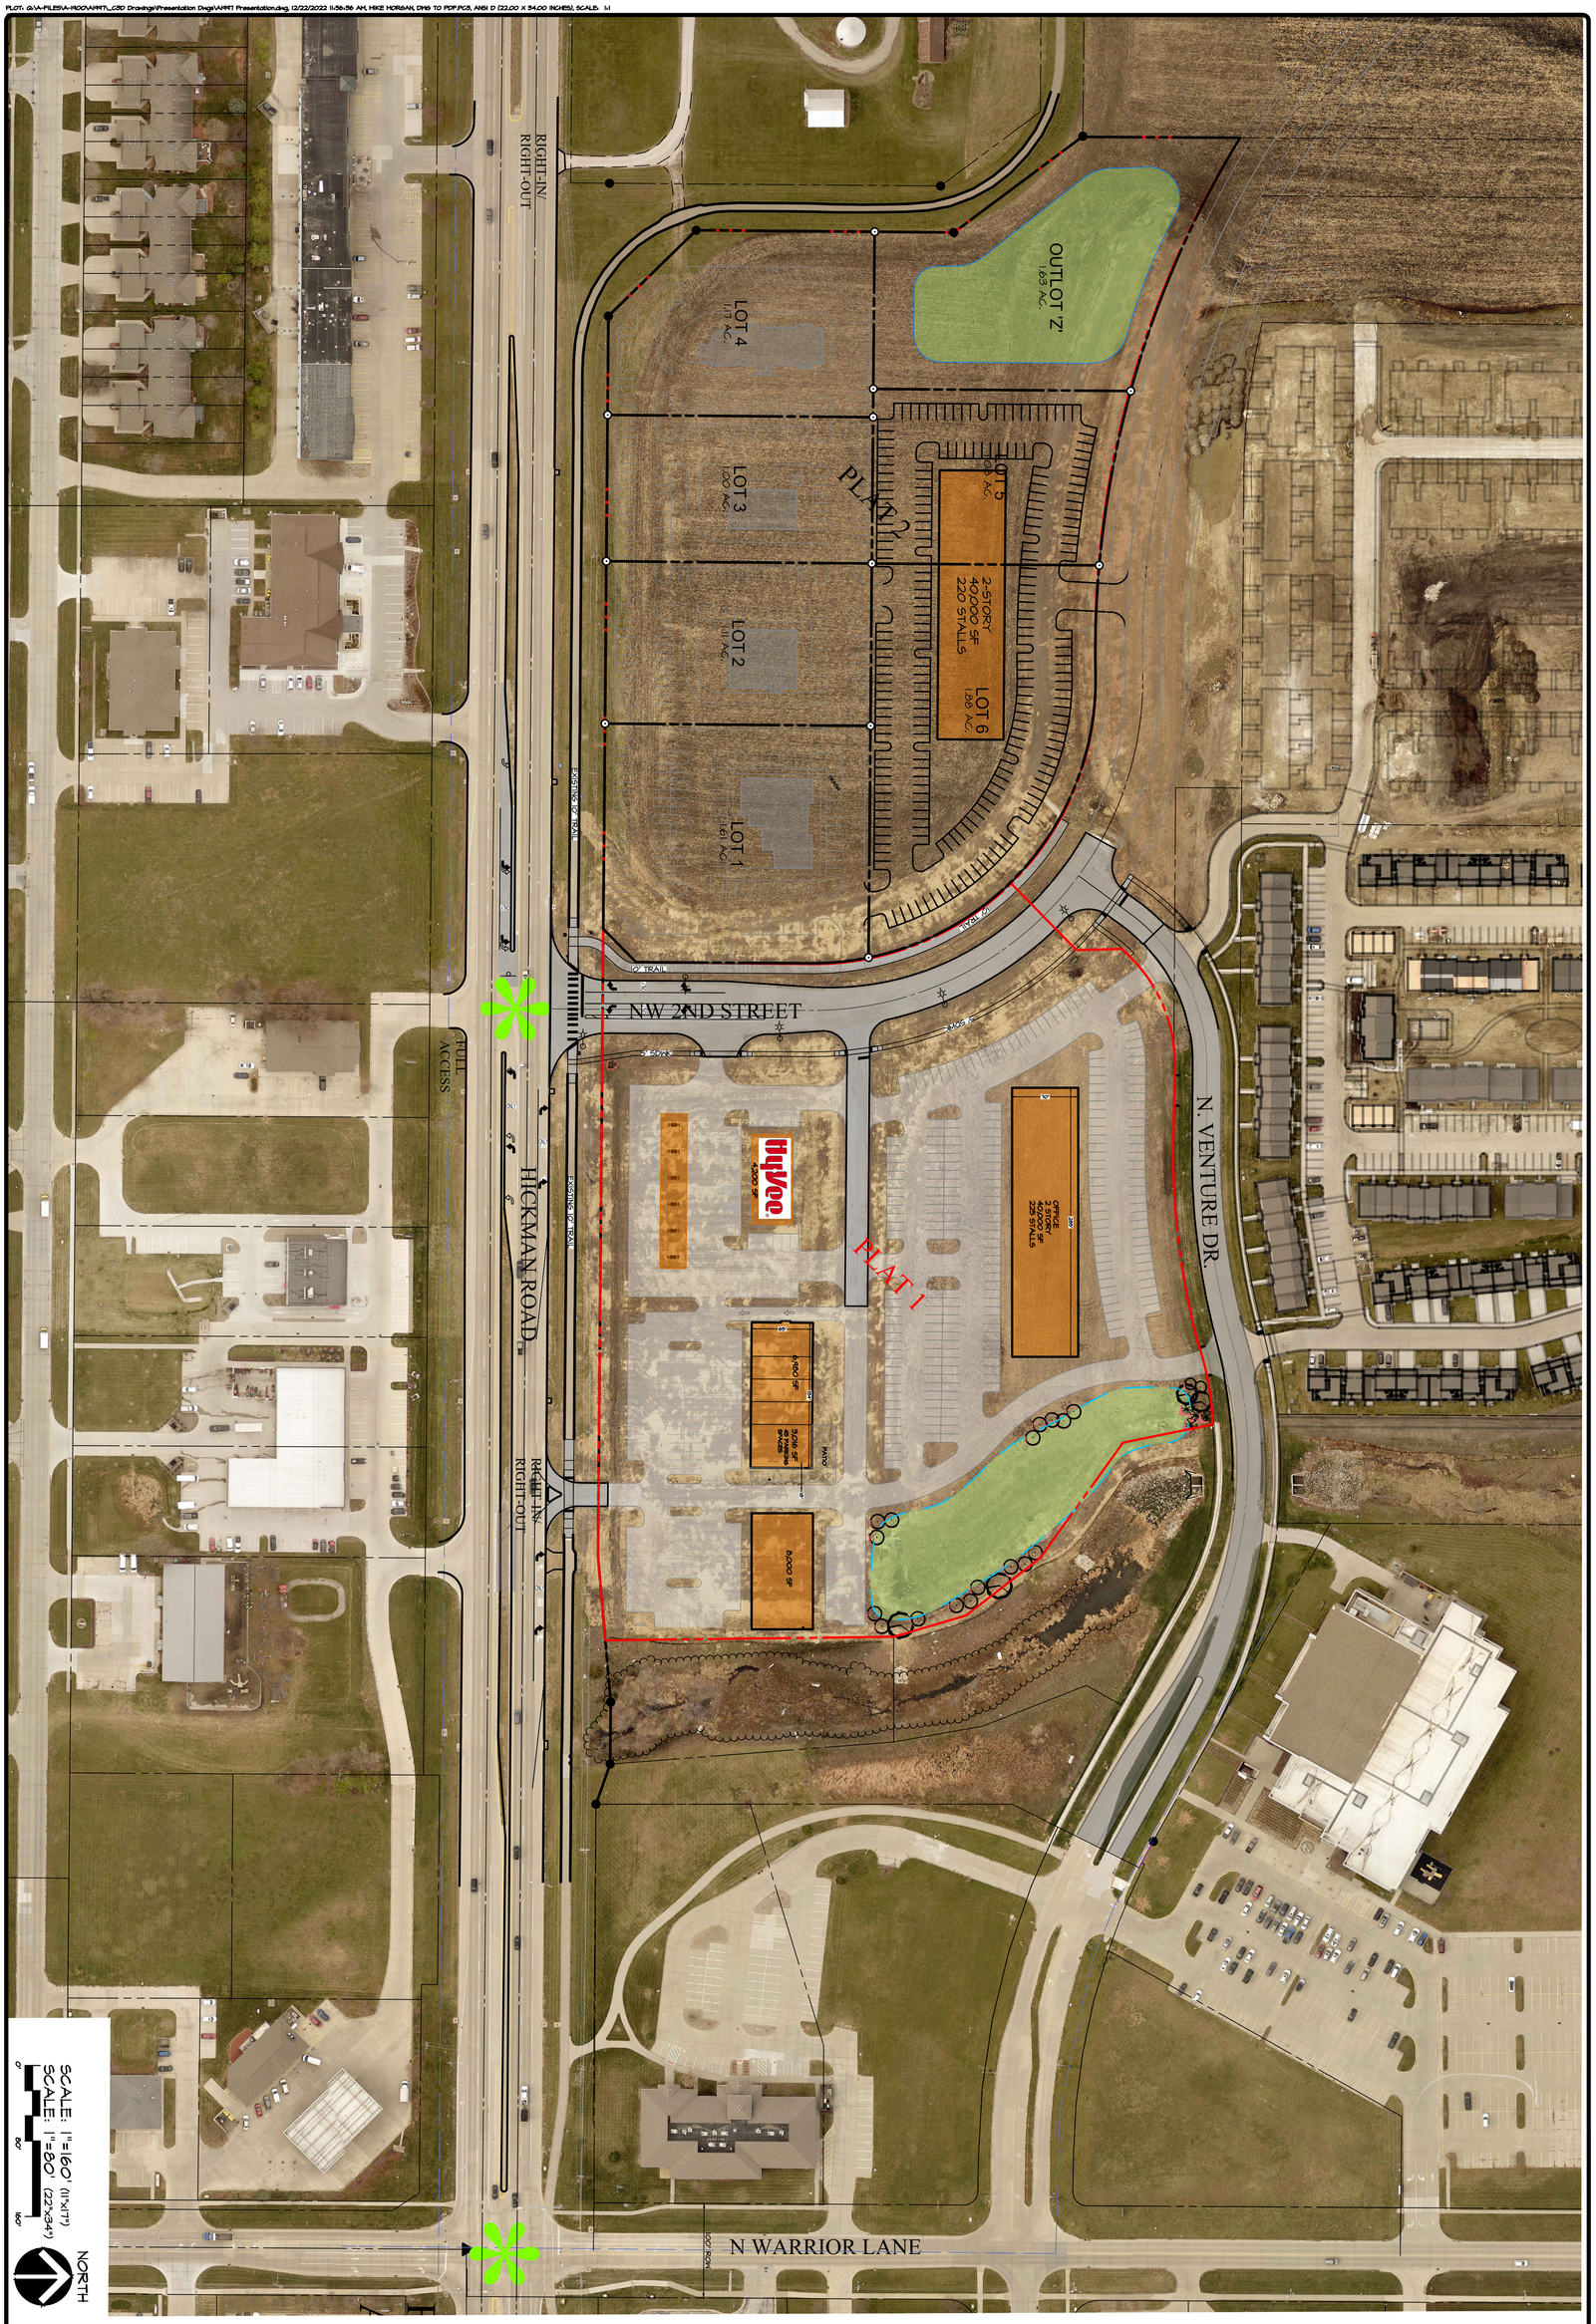

A-1997	SHEET 1 of 1	WAUKEE CROSSING WAUKEE, IOWA SITE SKETCH	DATE: 09-01-2022 DATE OF SURVEY: 2019-09-20 DESIGNED BY: EHA DRAWN BY: MM	REVISIONS / COMMENTS 1 2 3 4 5 6	CEC Civil Engineering Consultants, Inc. 2400 86th Street . Unit 12 . Des Moines, Iowa 50322 515.276.4884 . Fax: 515.276.7084 . mail@ceclac.com